LEGEND

- Proposed Double Circuit 345kV/161kV Transmission Line - ITC (Existing 161kV line to be removed and to be double circuited with 345kV line)
- Proposed 345kV Transmission Line - ITC
- Notification Corridor
- SR — Skunk River Substation - Ameren
- H — Henry County Substation - Northeast Missouri Electric Power Co-op
- Corporate Limits
- Public Lands
- Section Line
- Lakes
- Hydrology
- Railroad - Burlington Northern Santa Fe Railway (BNSF)
- Bridges
- Roads
- W55 — County Highway
- 163 — State Highway
- 34 — US Highway

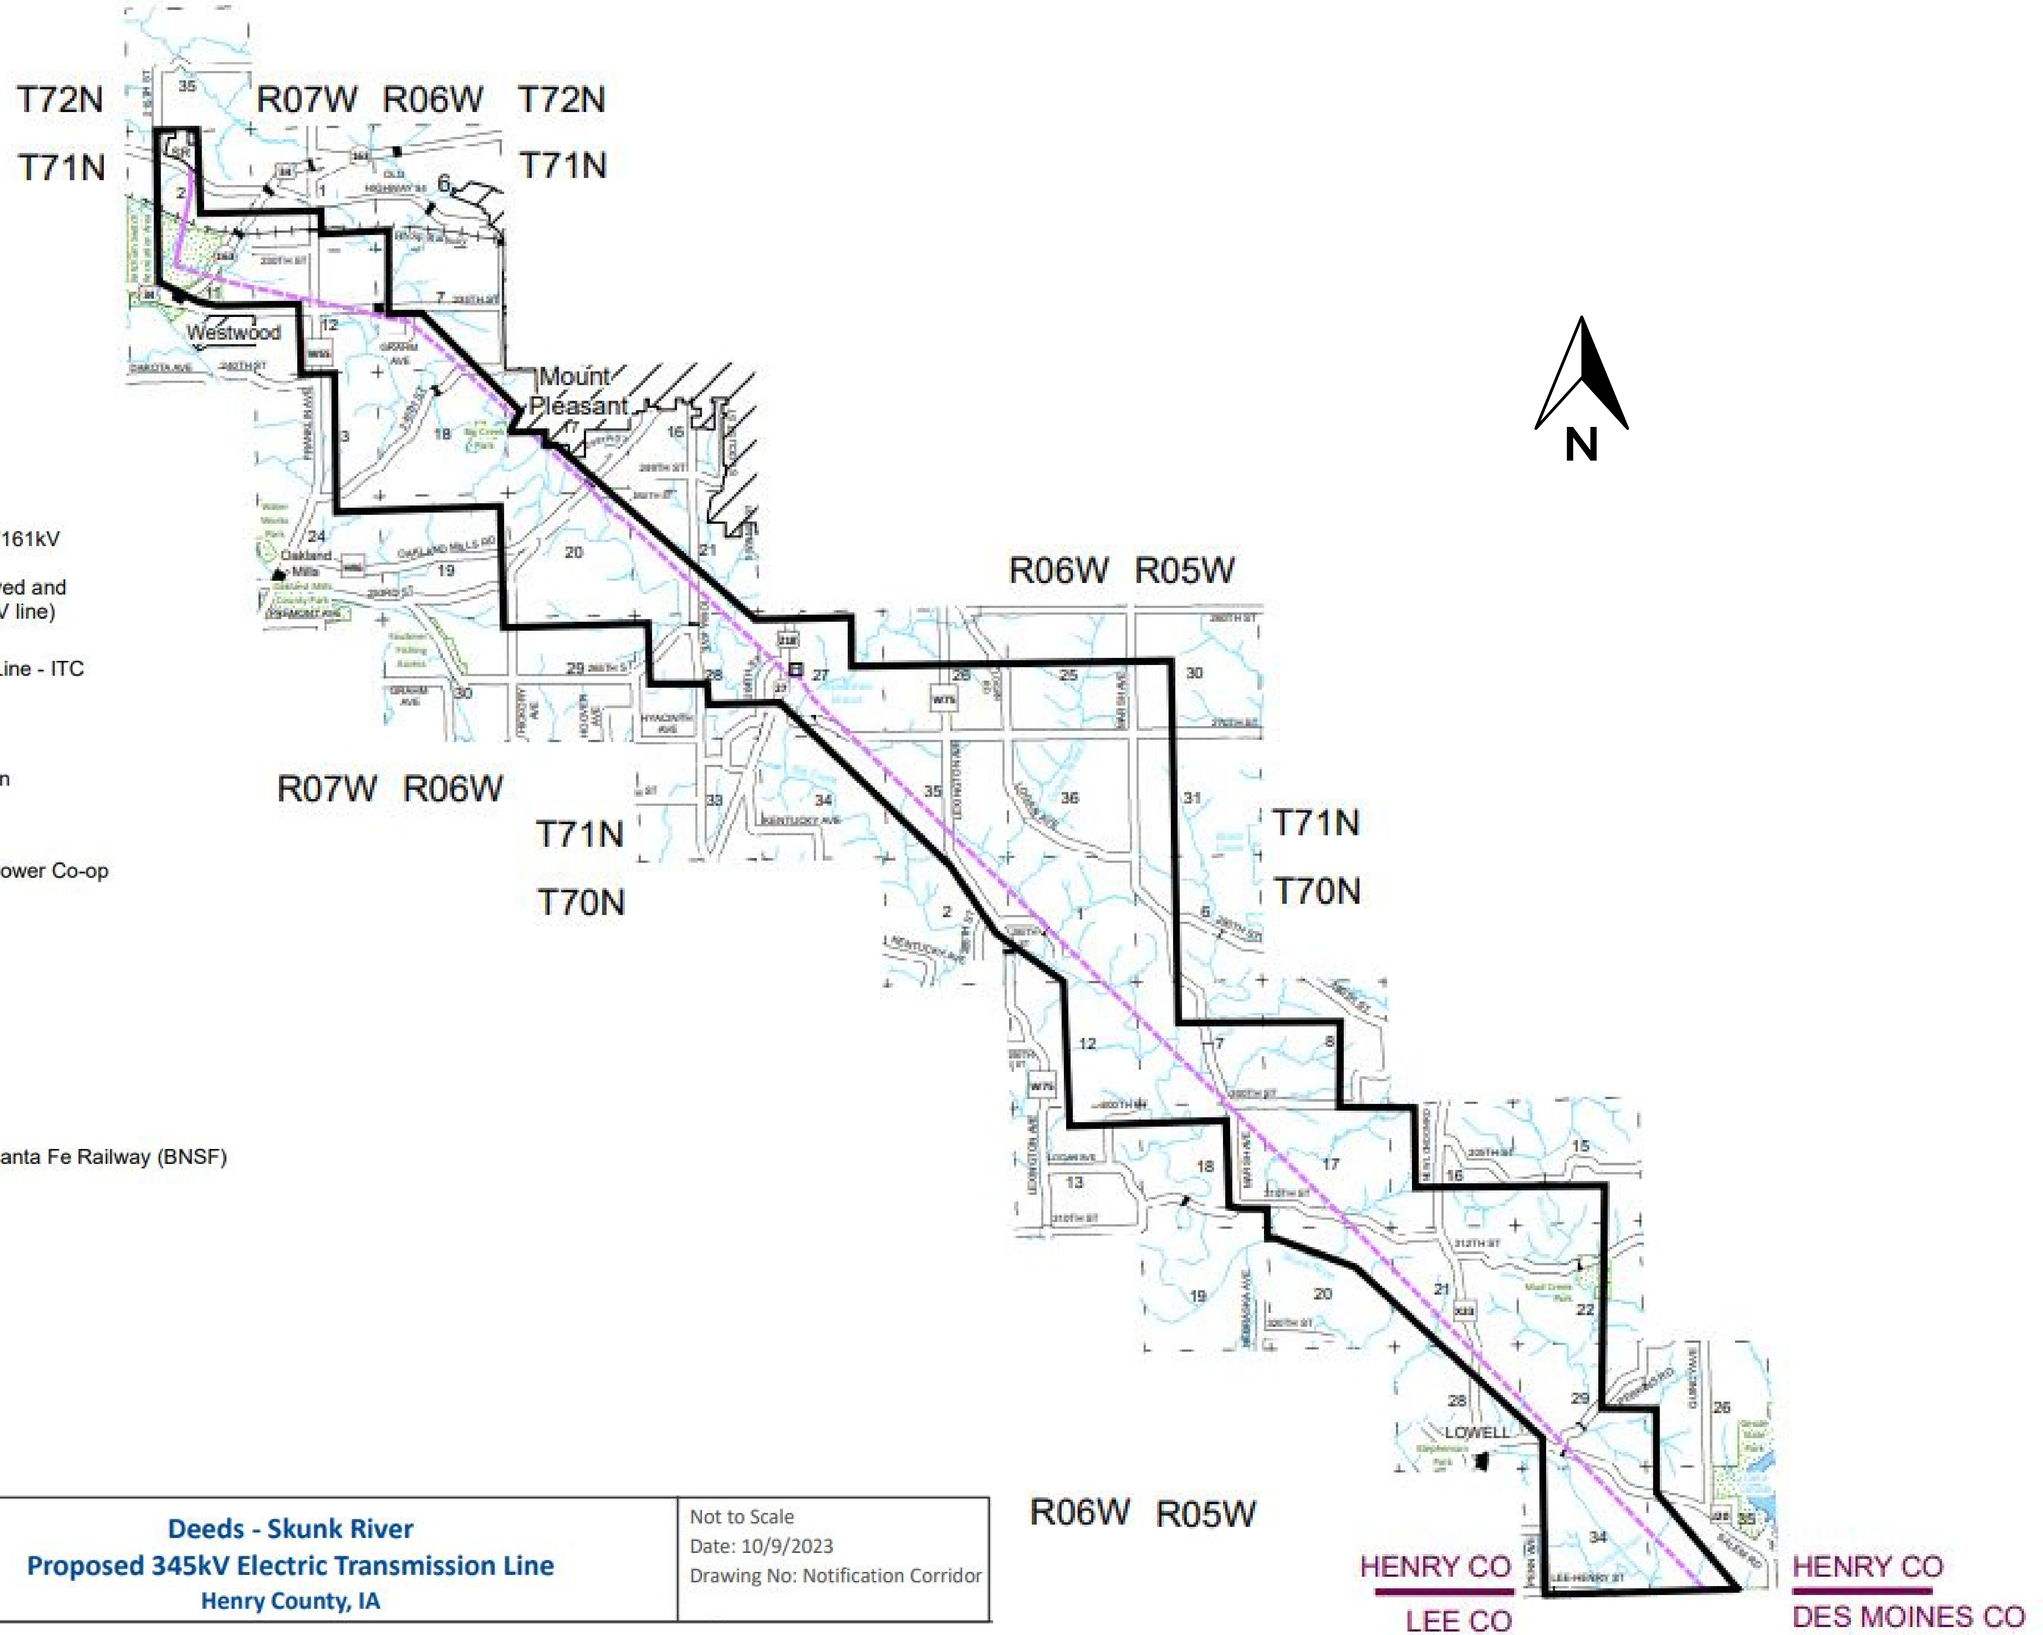

ITC A FORTIS COMPANY	**Deeds - Skunk River** **Proposed 345kV Electric Transmission Line** **Henry County, IA**	Not to Scale Date: 10/9/2023 Drawing No: Notification Corridor